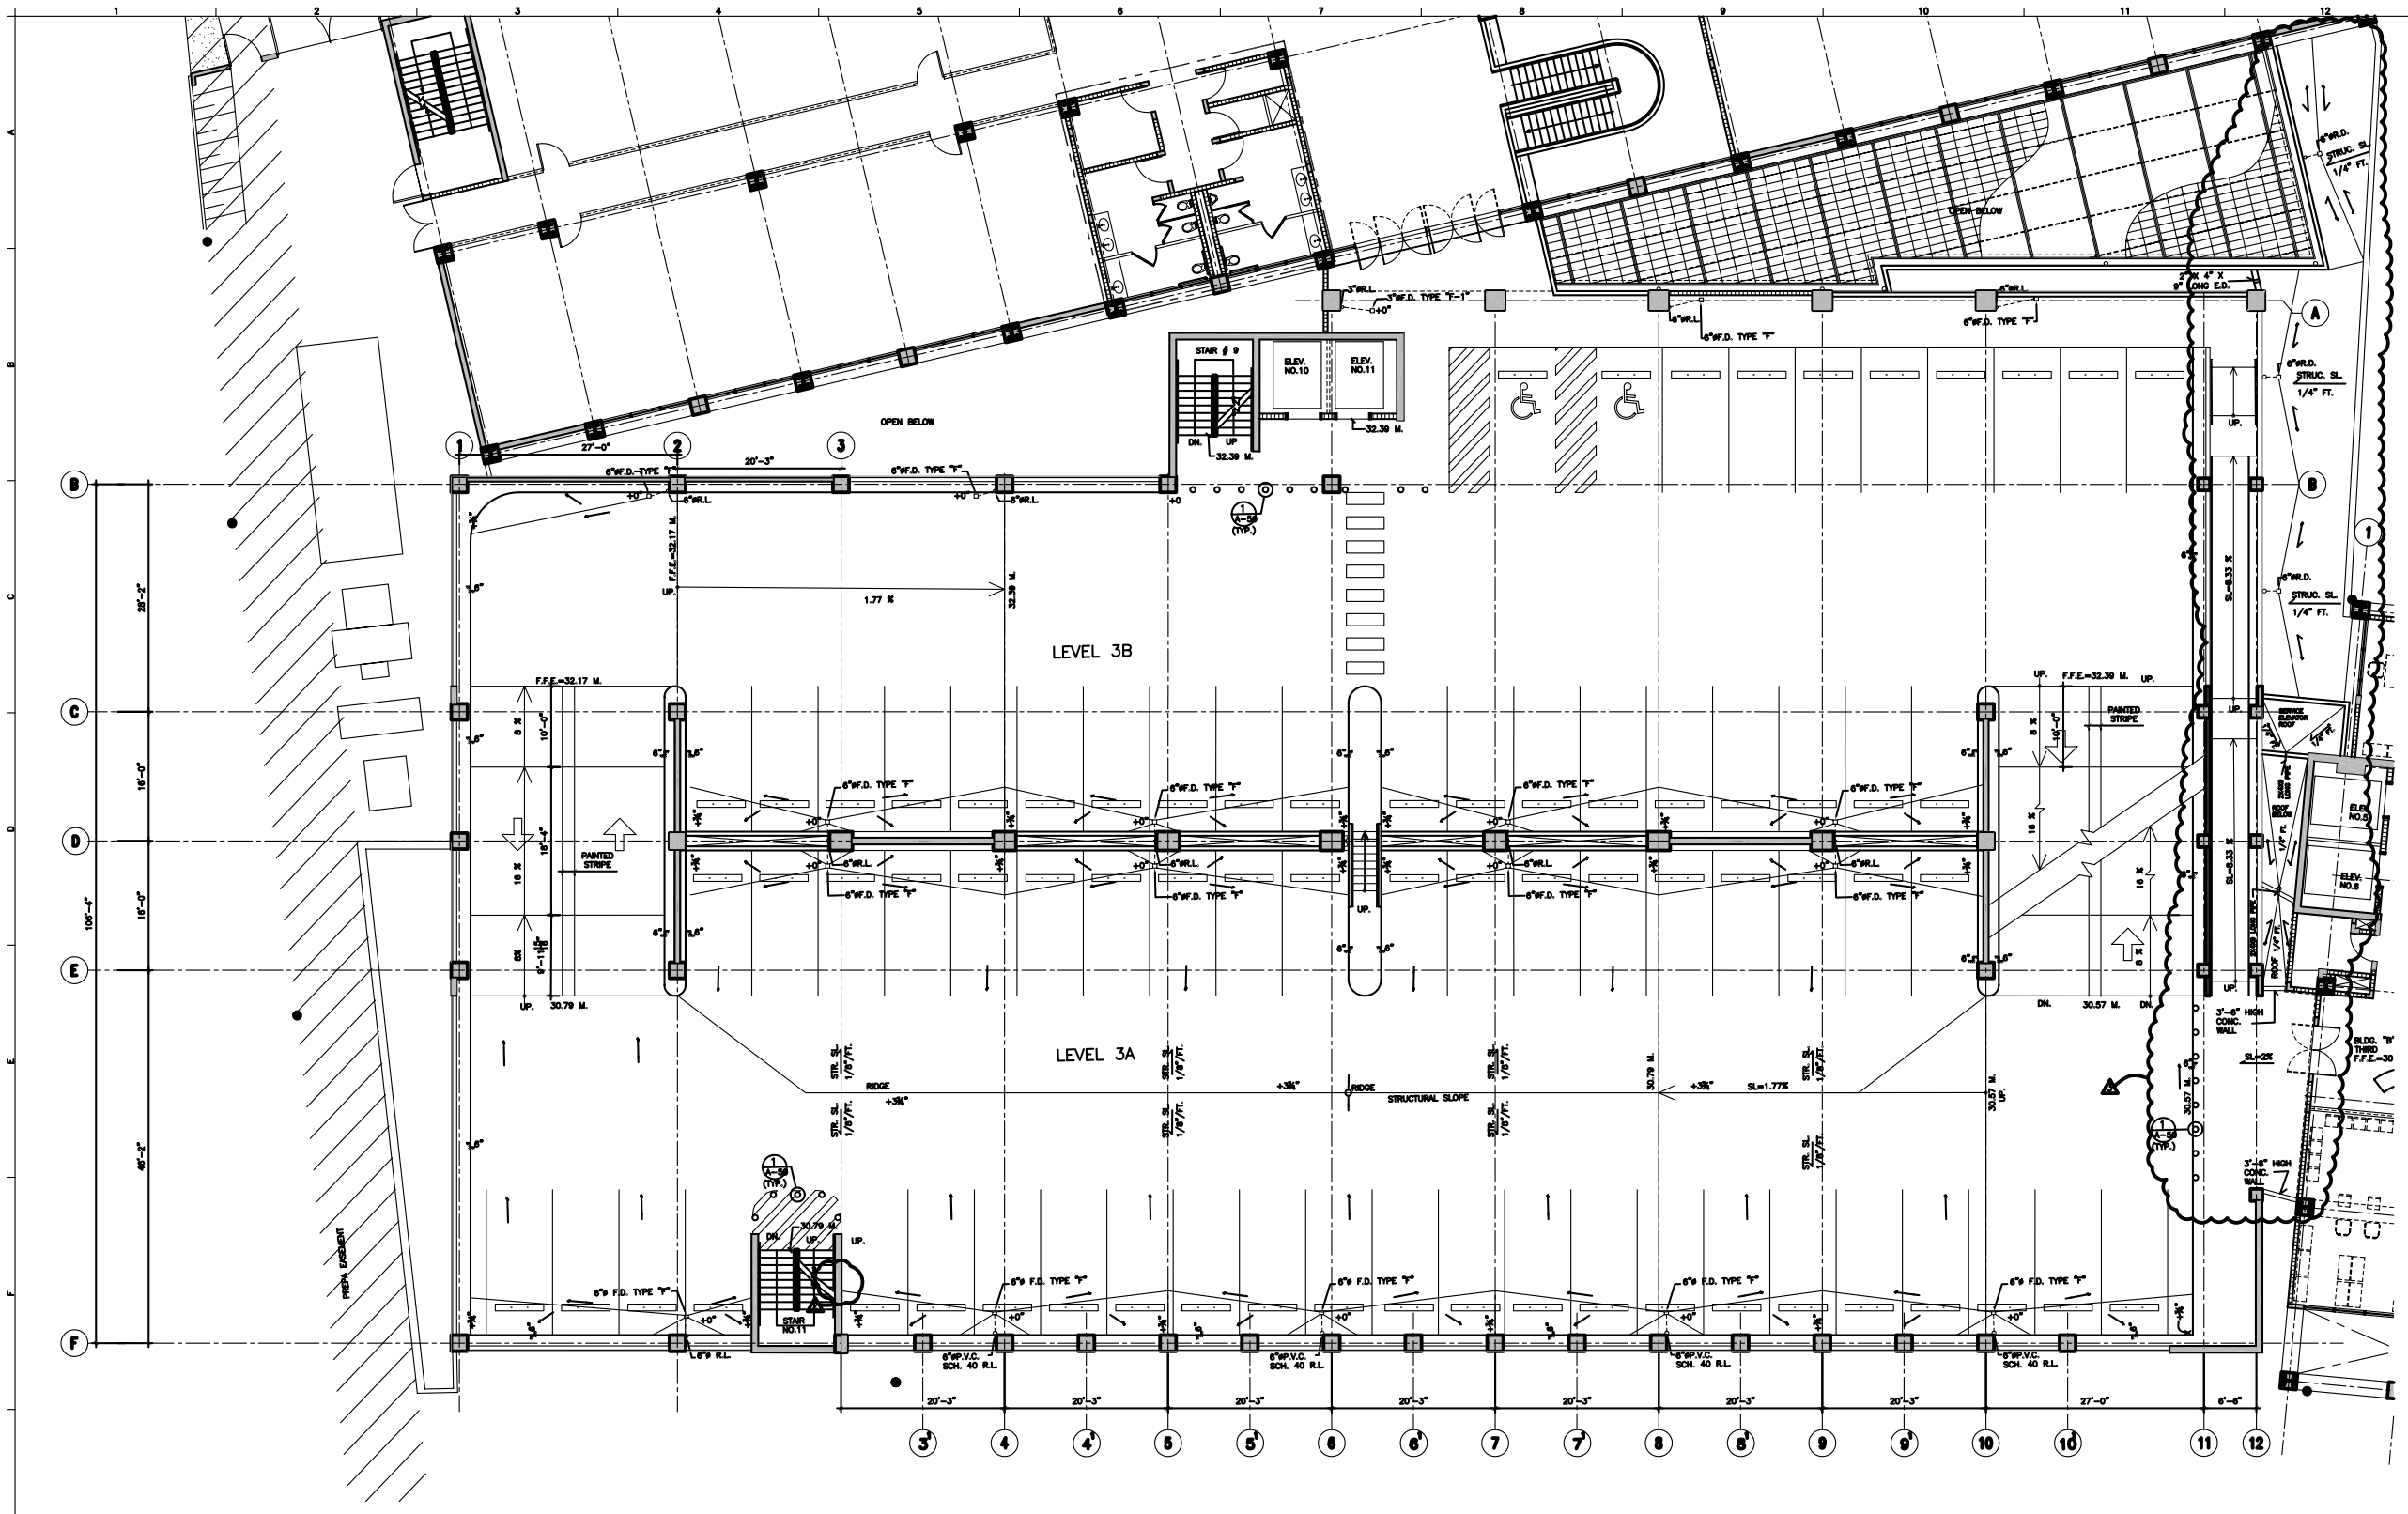

BUILDING "D" THIRD FLOOR PLAN

SCALE: 1/8"=1'-0"

6"ø FLOOR DRAIN (F.D.) TYPE "F"

CAST IRON BODY WITH CAST IRON TOP. HEAVY DUTY PARKING GRATE EQUAL OR SIMILAR TO 23516 SERIES BY JOSAM.

SEE DETAIL ON DWG. No. A-22

3"ø FLOOR DRAIN (F.D.) TYPE "F-1"

CAST IRON BODY WITH CAST IRON TOP. HEAVY DUTY PARKING GRATE EQUAL OR SIMILAR TO 23513 SERIES BY JOSAM.

SEE DETAIL ON DWG. No. A-22

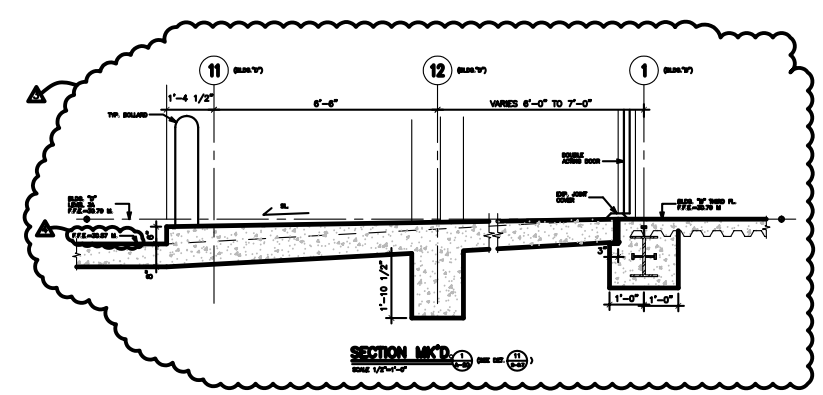

FILE: R:\DWGS\0218-SUMAZA\ARQ\EDIFICO-D\0218-D-AF03.dwg 03-14-05 10:11

ROBERTO L. REXACH CINTRON
site engineer
JORGE L. ROBERT
structural engineer
MIGUEL CORTES
electrical engineer
PEDRO MEDINA
mechanical engineer
Consultants

Dwg File Name: 0 2 1 8 A F 0 3
Year Project Sheet
Drawn by
Checked by
Date 12-16-02

No.	Revision	Date	By
1	GENERAL REVISION	04-05-03	J.A.
2	MEK. ELEVATOR(S) AND CONNECTION REV.	12/8/2003	
3	ELEVATOR OF ROOF DRAINAGE AND CONNECTION	29/8/2005	
4	FINISH FLOOR REV.	9-12-2006	

Project
METRO MEDICAL CENTER,
BAYAMON , PUERTO RICO

FERNANDO IRIZARRY ARCHITECTS, P.S.C.

VOTO SAN JUAN, INC. BUILDING, SUITE 1
SAN JUAN, PUERTO RICO 00936-4344
OFFICE: PO BOX 1344 BAYAMON, PUERTO RICO
HATO REY, PUERTO RICO 00917

THIS DRAWINGS OR COPY IS PROPERTY OF THE OFFICE OF FERNANDO IRIZARRY ARCHITECTS, NO PART OF THESE DRAWINGS INSTRUMENT OF WORK BY PERSONS DULY AUTHORIZED BY FERNANDO IRIZARRY ARCHITECTS, NO PART OF THESE DRAWINGS SHALL BE REPRODUCED IN ANY FORM.

SHEET TITLE
BUILDING "D" THIRD FLOOR PLAN

DWG. NO.
A-20